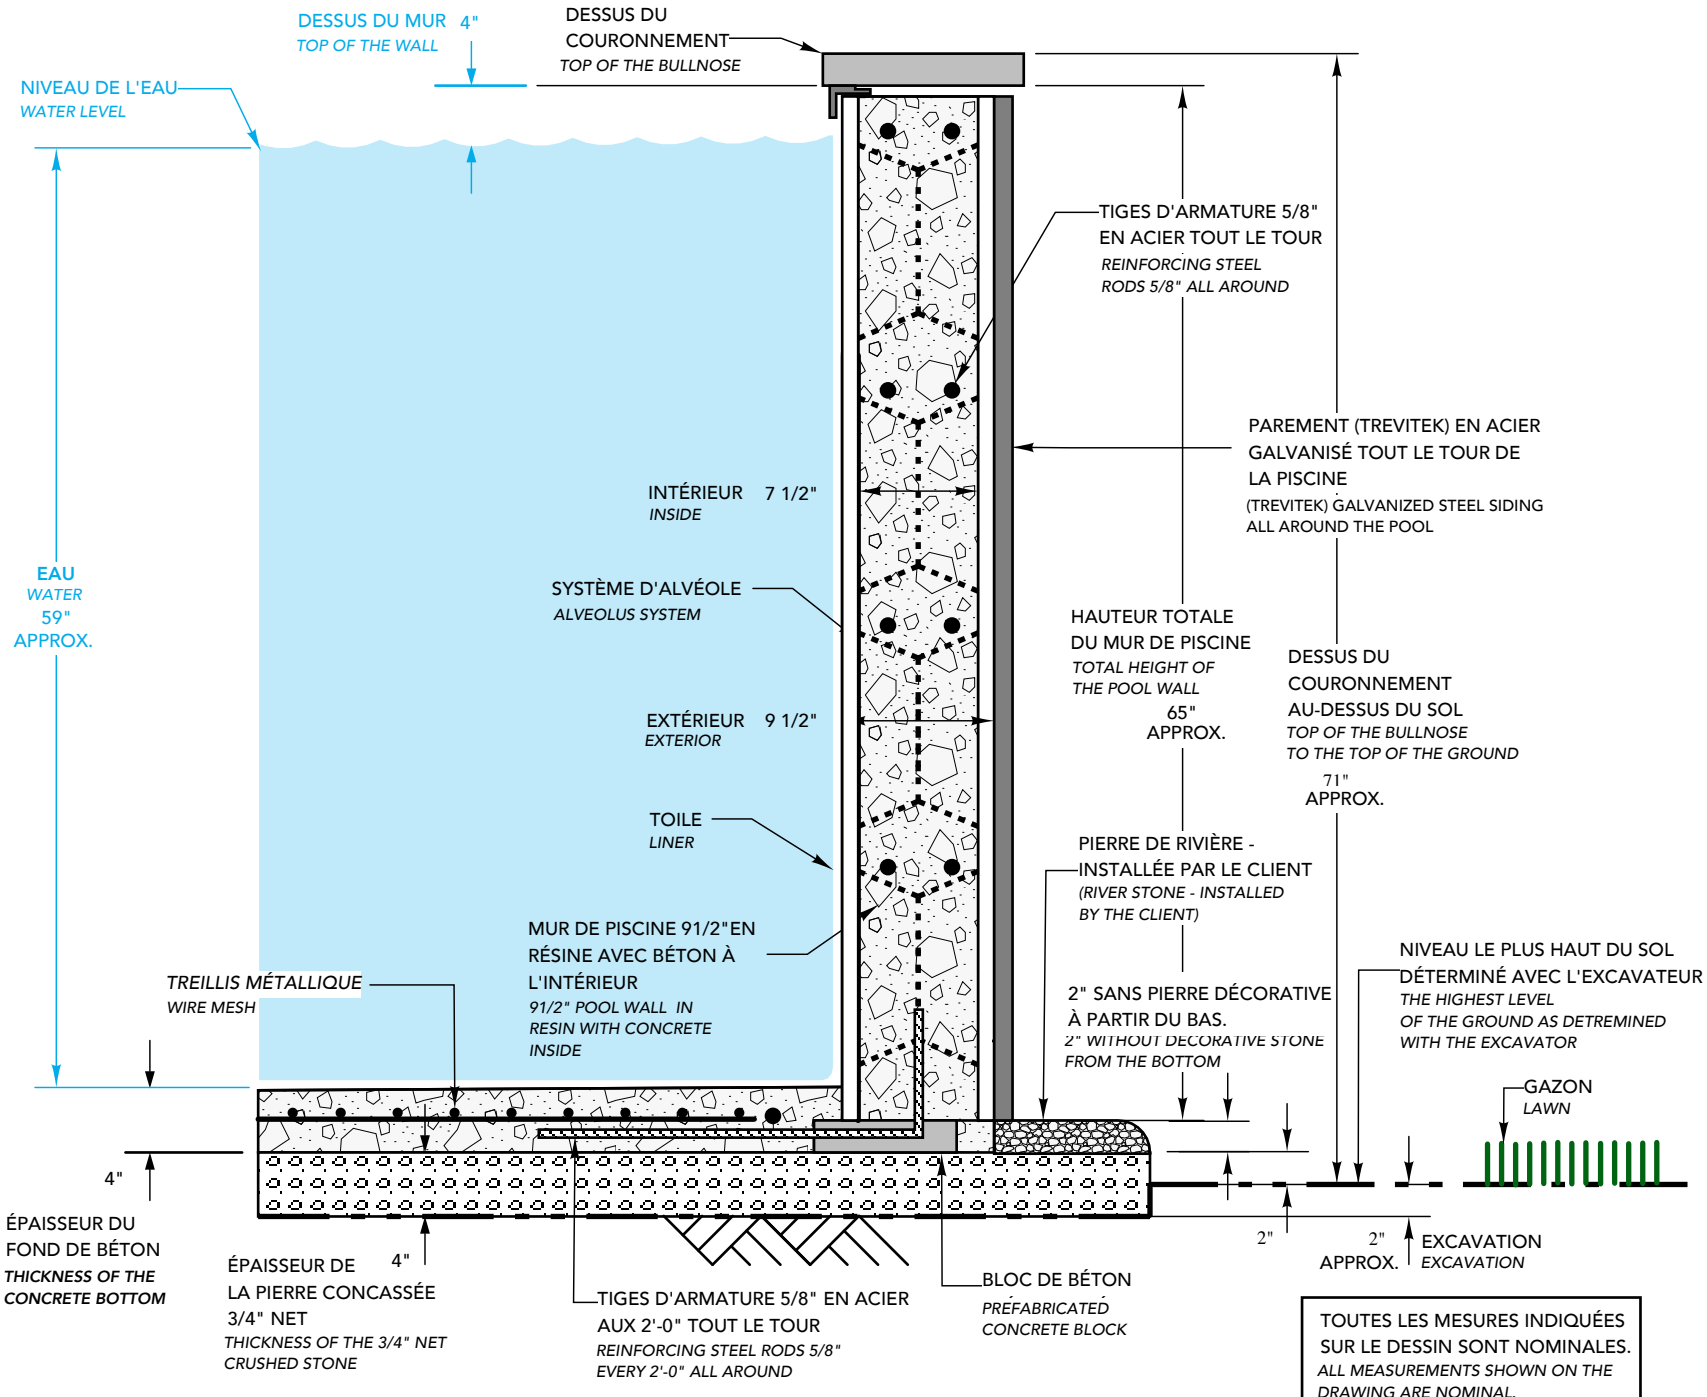

COUPE DE STRUCTURE " MILENIUM 64 "

" MILENIUM 64 " STRUCTURE CROSS SECTION